DRAWING NUMBER
OMW-11651

REVISION	DESCRIPTION OF CHANGE	DATE	ECO NUMBER	APPROVED BY
PRE-01	INITIAL DESIGN	11/07/2017	-	

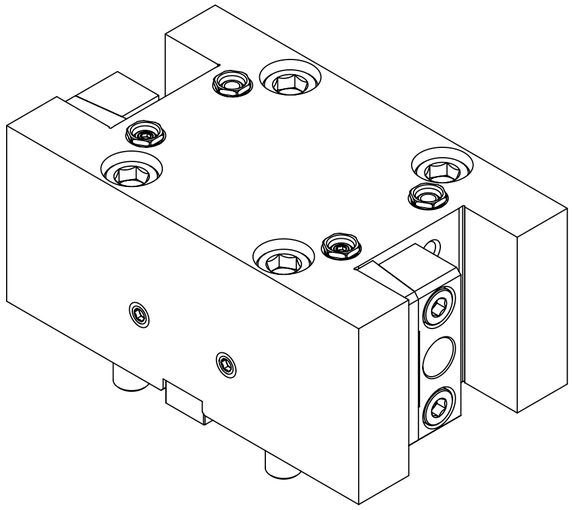

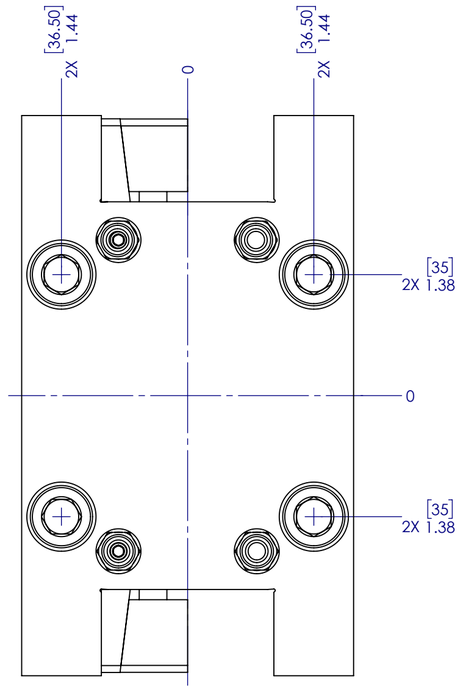

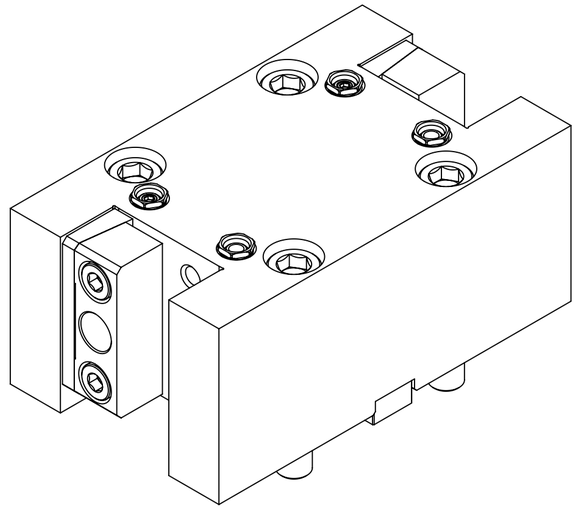

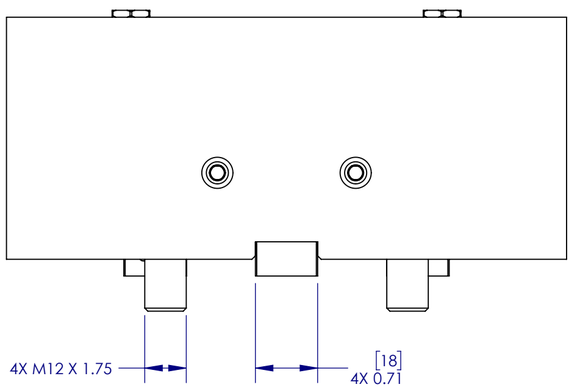

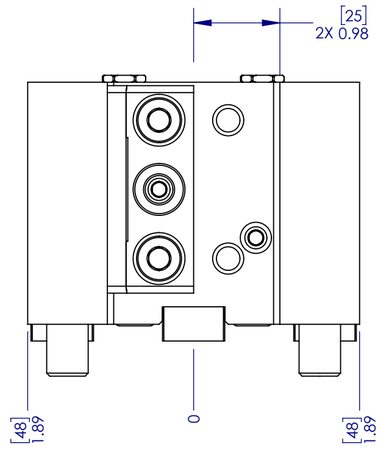

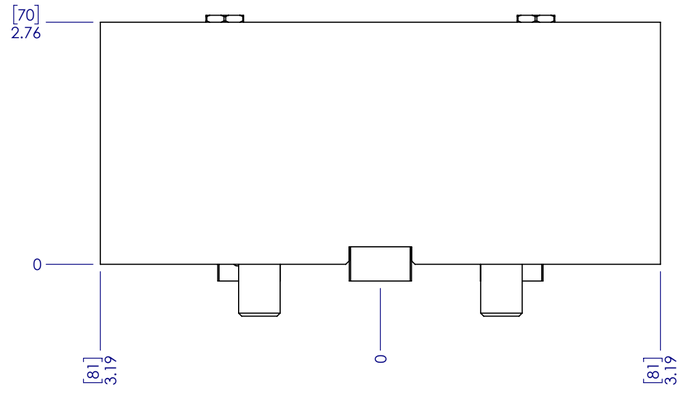

RedLine	DRAWING NUMBER: **OMW-11651**		
	DESCRIPTION: **BMT65 25MM OD DTTH HAAS**		
	PART NUMBER: **RB65MOD25MMDS**		
DRAWN BY	DATE: 11/07/2017	DESIGN STATUS: PRE-PRODUCTION	REV.: PRE-01
PRIOR DRAWING NUMBERS: N/A	WEIGHT: 16.45 LBS.	PROCESS STATE: FINISHED ASSEMBLY	SCALE: 3:4
		SIZE: **C**	SHEET: **1** OF **1**